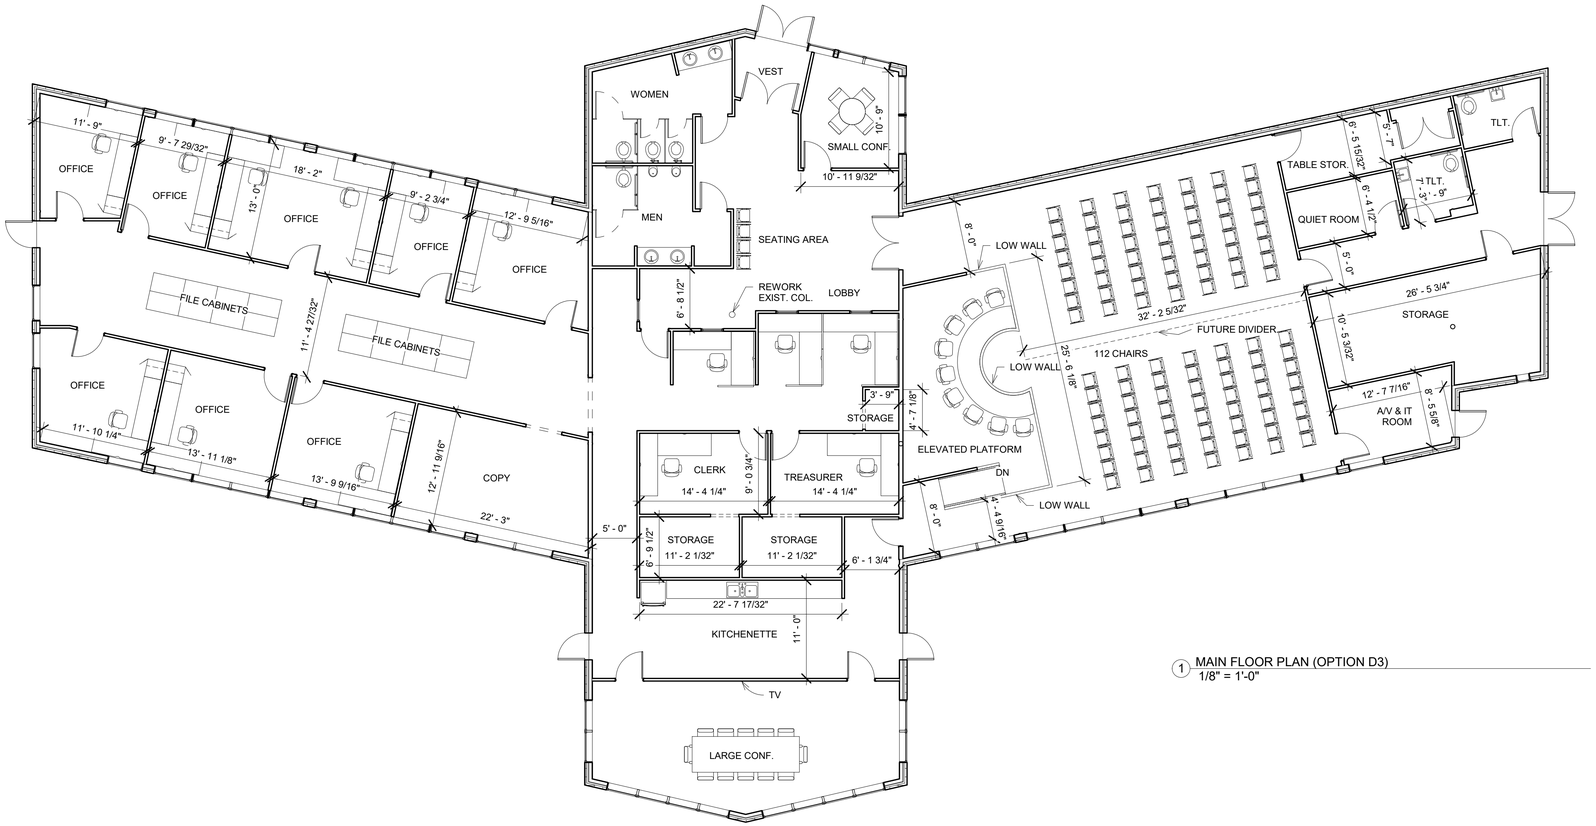

1 MAIN FLOOR PLAN (OPTION D3)
1/8" = 1'-0"

Schley Nelson Architects
4200 S 9th Street,
P.O. Box 239,
Oshtemo, Michigan 49077
(269) 375-8360

Architect Seal

PRELIMINARY: NOT FOR CONSTRUCTION

Project:

Comstock Township

5876 KING HIGHWAY COMSTOCK TOWNSHIP, MICHIGAN

#	ISSUE DATE	DESCRIPTION

REVISIONS

Issue Date: 08/15/2022

Schley Nelson Architects Project No.

22-124

Sheet Name:

FLOOR PLAN

Sheet No.

A101

Copyright © 2022
Schley Nelson Architects, Inc.